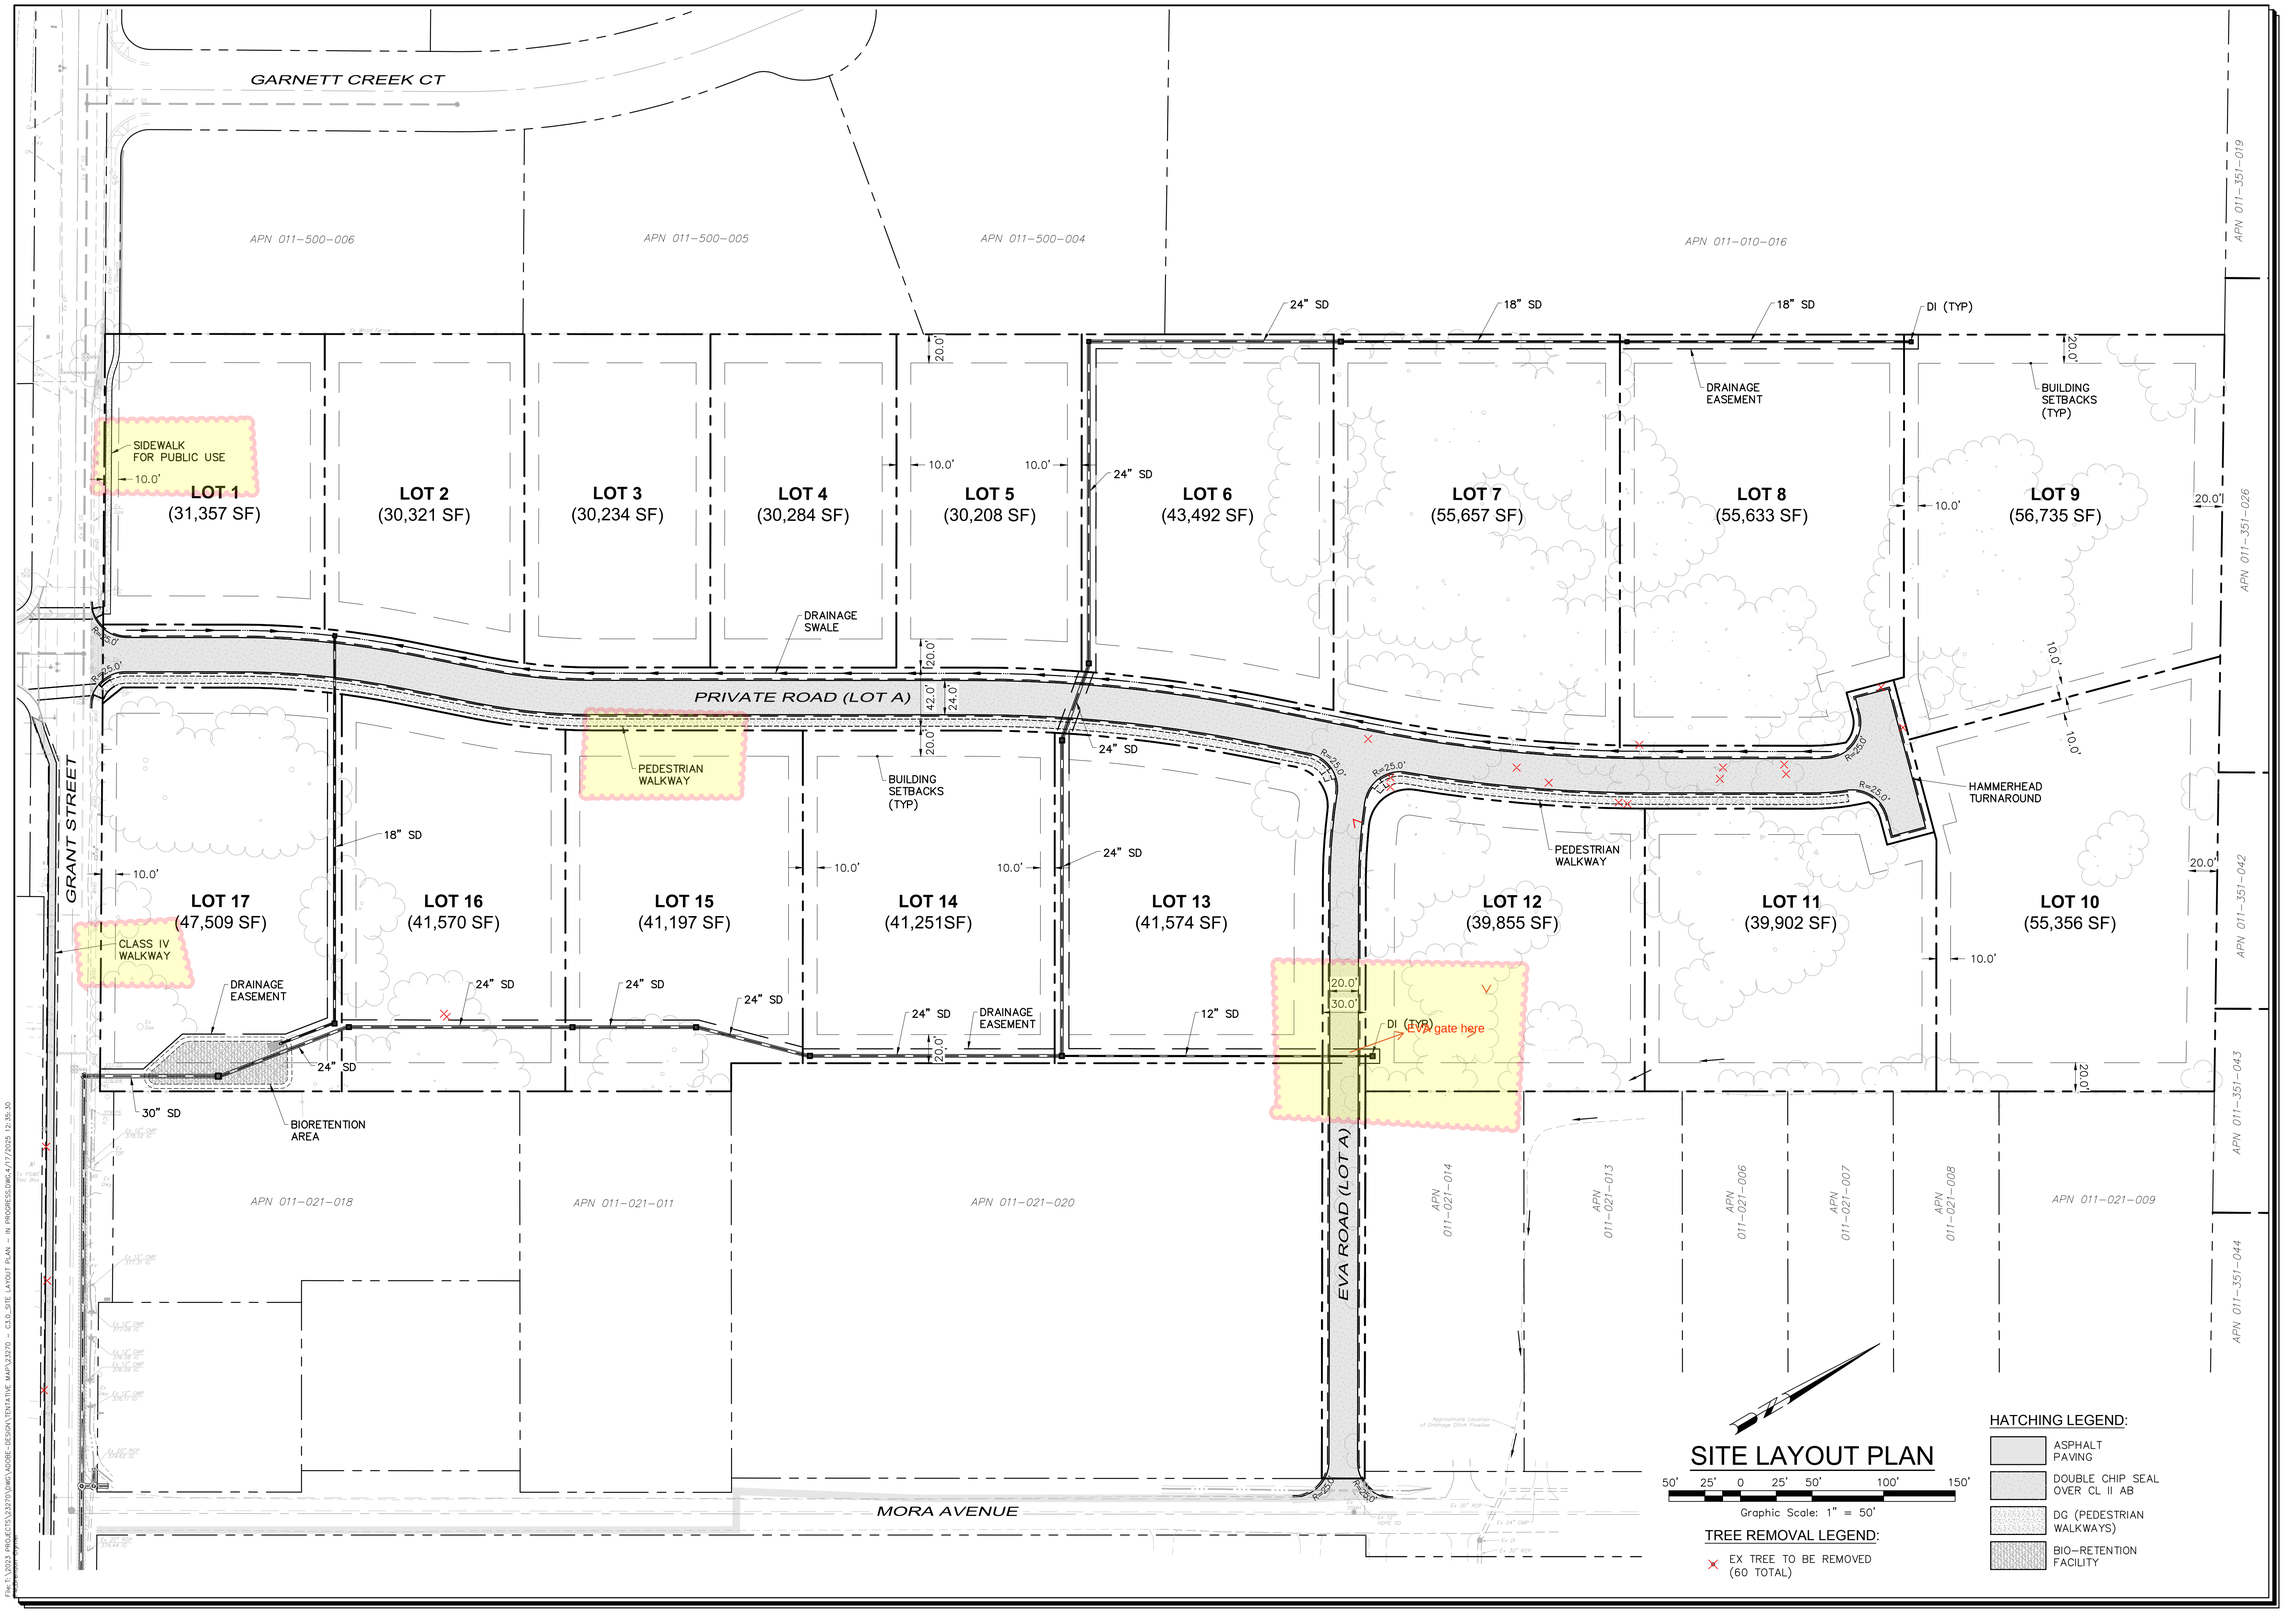

Revisions			
No.	Date	Description	Approved

adobe associates, inc.
civil engineering | land surveying | wastewater
1220 N. Dutton Ave., Santa Rosa, CA 95401
P: (707) 541-2300 F: (707) 541-2301
Website: www.adobeinc.com
"A Service You Can Count On!"

TENTATIVE MAP
2400 GRANT STREET SUBDIVISION
SITE LAYOUT PLAN

2400 Grant Street
Calistoga, California
APN 011-010-057

SCALE: AS SHOWN
Date: APRIL 17, 2025
Design by: IAL
Drawn by: IAL
Checked by: BC

Sheet
C3.0
3 of 10 Sheets
Job 23270